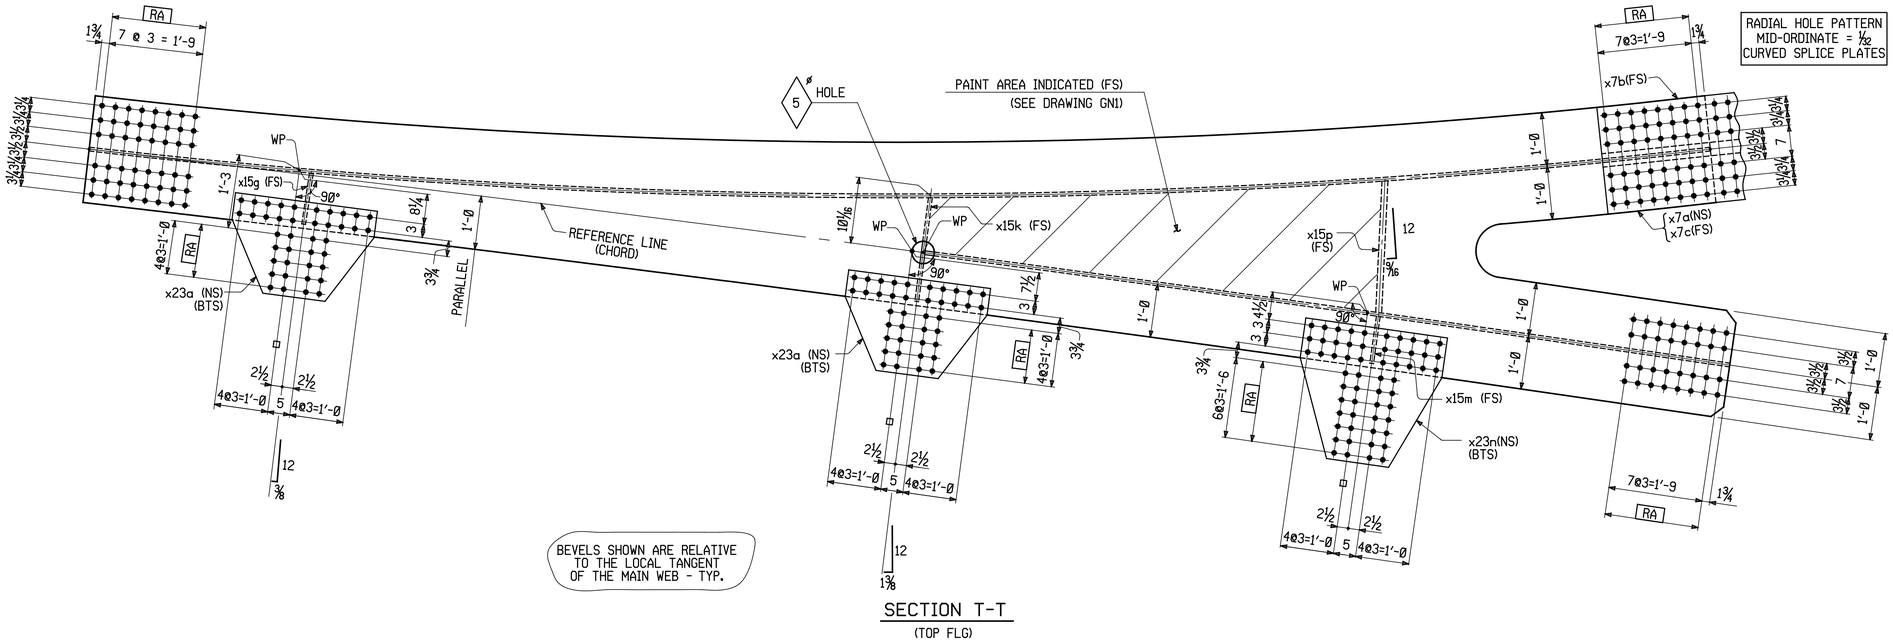

BEVELS SHOWN ARE RELATIVE TO THE LOCAL TANGENT OF THE MAIN WEB - TYP.

SECTION T-T
(TOP FLG)

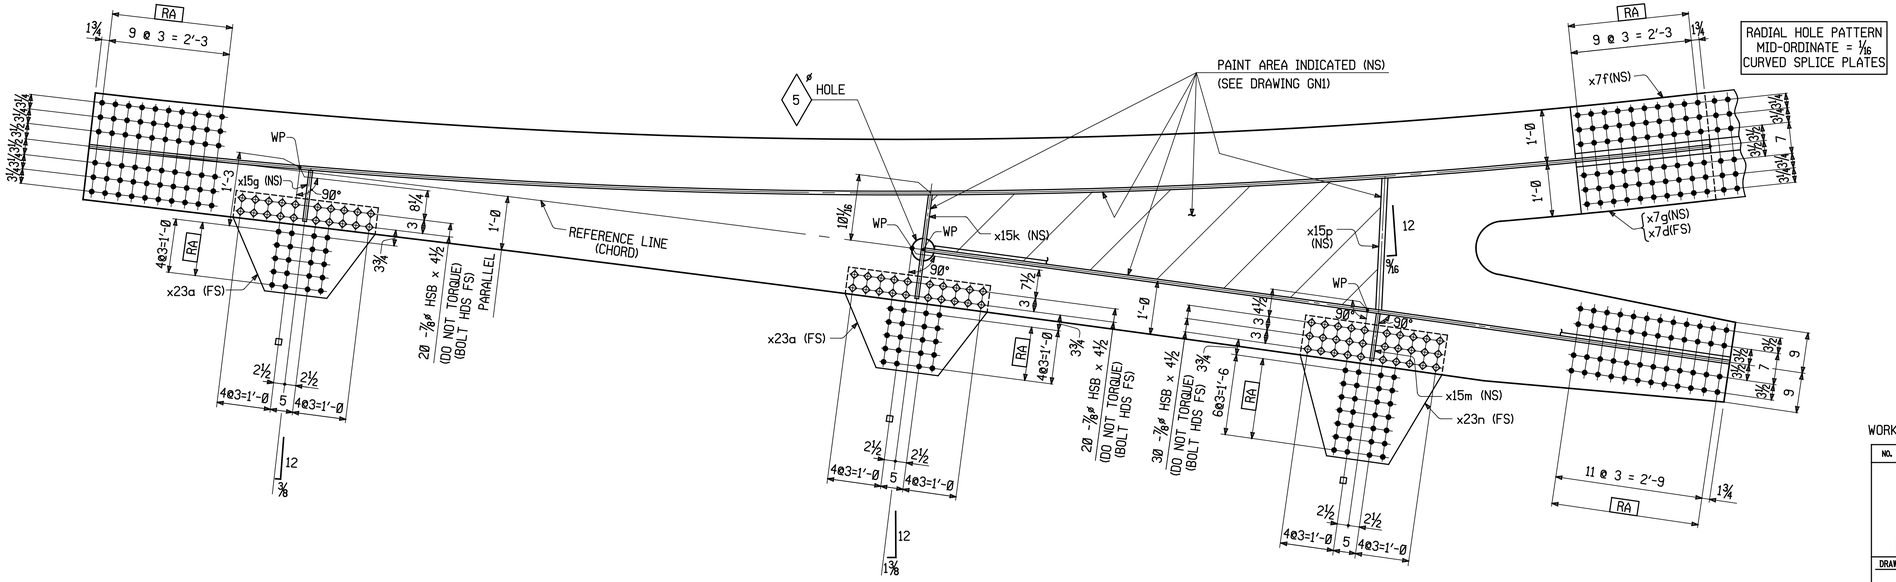

SECTION B-B
(BOTTOM FLG)

WORK THIS DWG. WITH DWGS. 81AC & 81C.

NO.	DATE	BY	REVISION

UPSTATE DETAILING, INC.
Structural Miscellaneous Bridges
P.O. BOX 389
BURNT HILLS, NY 12027
PH: (518) 399-0205
FAX: (518) 399-0403
info@useudi.com

DRAWING TITLE: GIRDER ~ GIB

PROJECT No.:	FEDERAL AID No.:
ENGINEER:	
CUSTOMER:	
PROJECT:	
HOLES:	PAINT: / DATE:
BOLTS:	DR. BY: / JOB NO.:
WELDS:	CHK. BY: / DWG NO.: 81BC

10/9/2013
8:46:53 AM
U:/Guests/Website/81BC.dgn